


Technical Lot Plan - Lot 1110

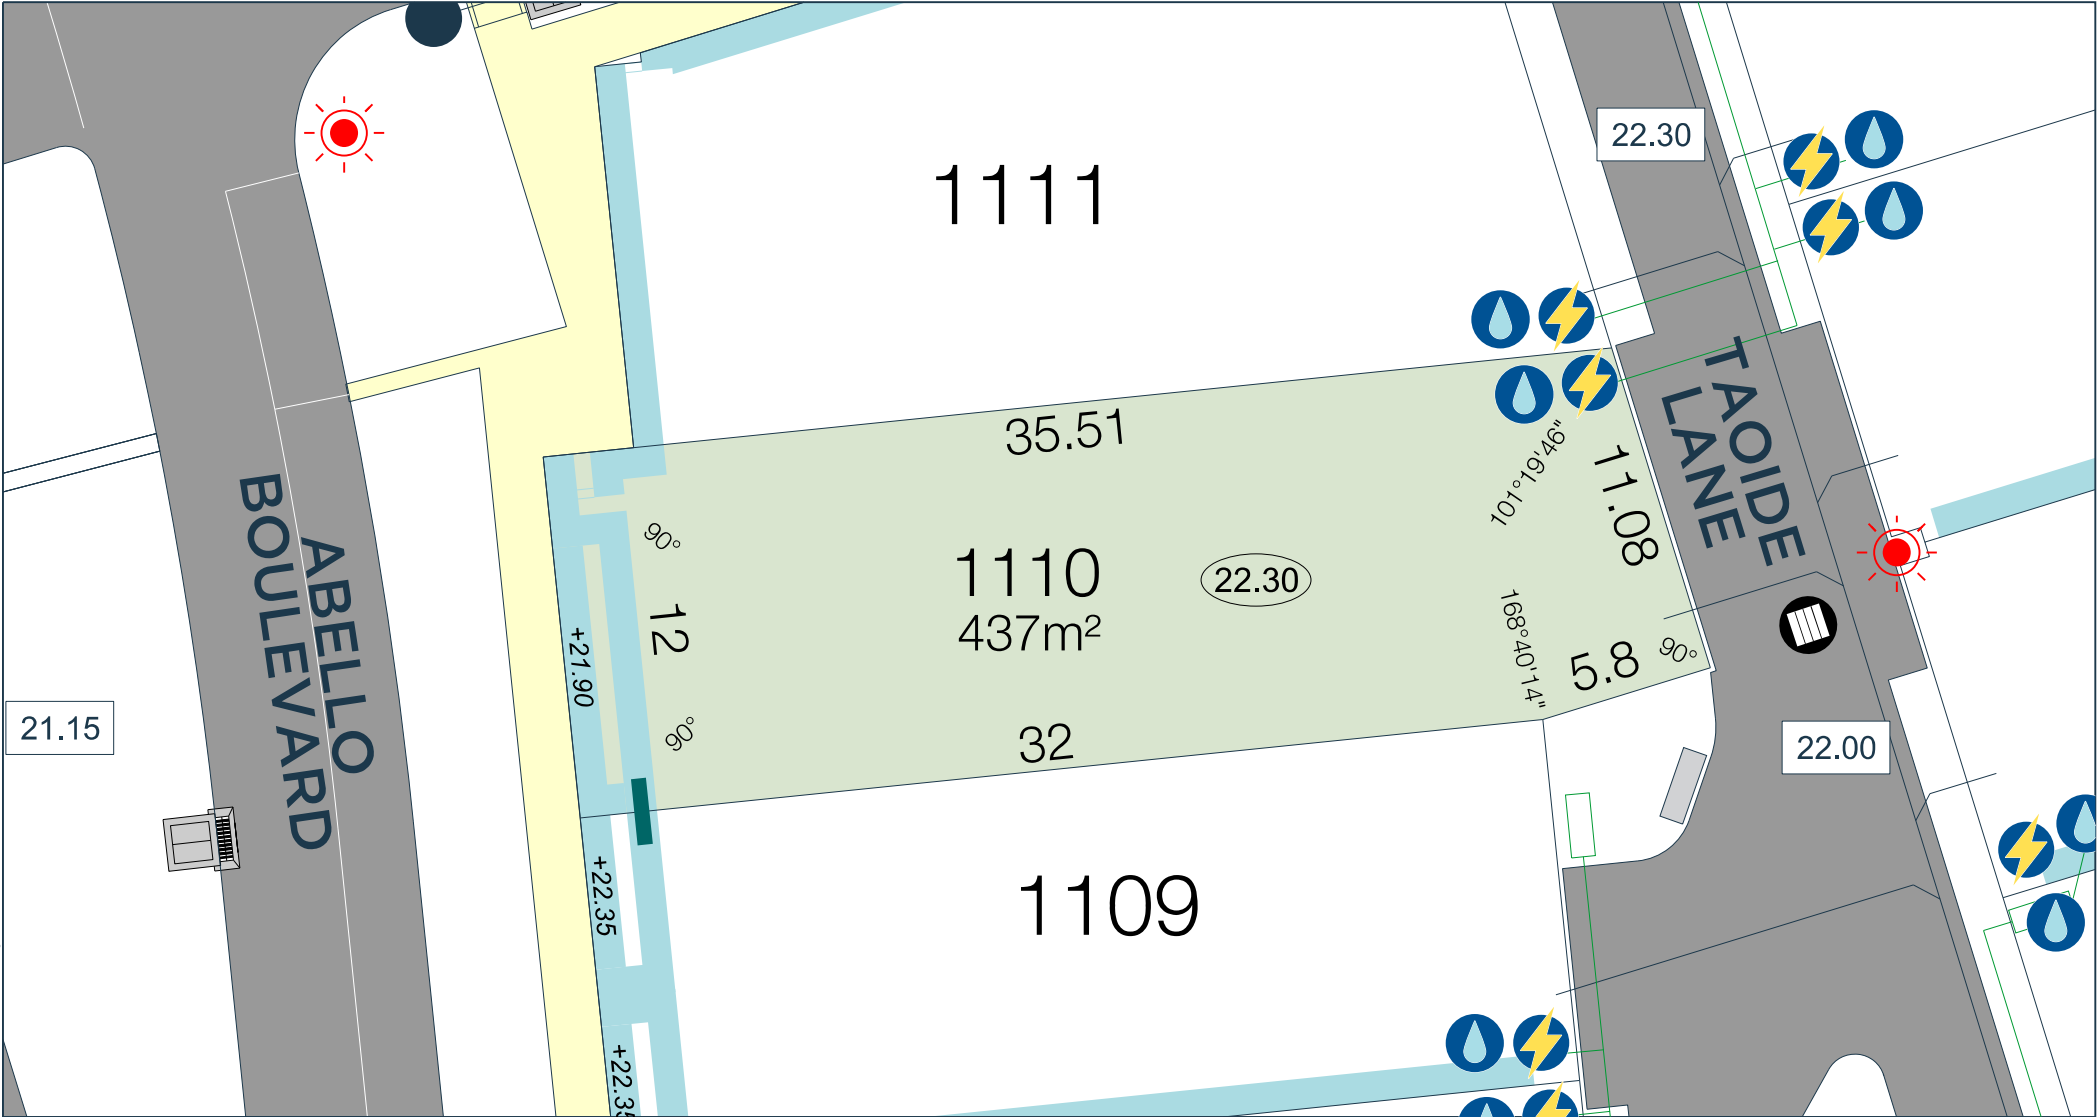

LEGEND:

	Western Power Housing Connection		Drainage Grate		Water Hydrant		Brick Paving		Retaining Wall
	Water Connection		Drainage Manhole		Water Valve		Concrete Paving		1.10m High Limestone Fence on Retaining Wall
	Street Light		Drainage Soakwell		Road Level		Footpath		Transformer Site
	Light Pole Easement / Road Widening		Combination Side Entry Pit		Lot Level		Dual Use Path		
	Broadband Connection		Side Entry Pit		Spot Height		Bin Pads		
			Gate		Sewer Housing Connection/Manhole				

Release 8



Scale 1:250



JINDEE

Where life meets the ocean

The Statutory Planning controls for this lot are contained in the Individual Lot Plans.
All Dimensions and Areas are subject to survey. The particulars on this brochure are supplied for identification purposes only and shall not be taken as a representation in any aspect on the part of the vendor or its agents. Authorities should be consulted when services are contained within lot boundaries as building restrictions may apply. All retaining walls, services and associated easements are shown exaggerated for legibility.